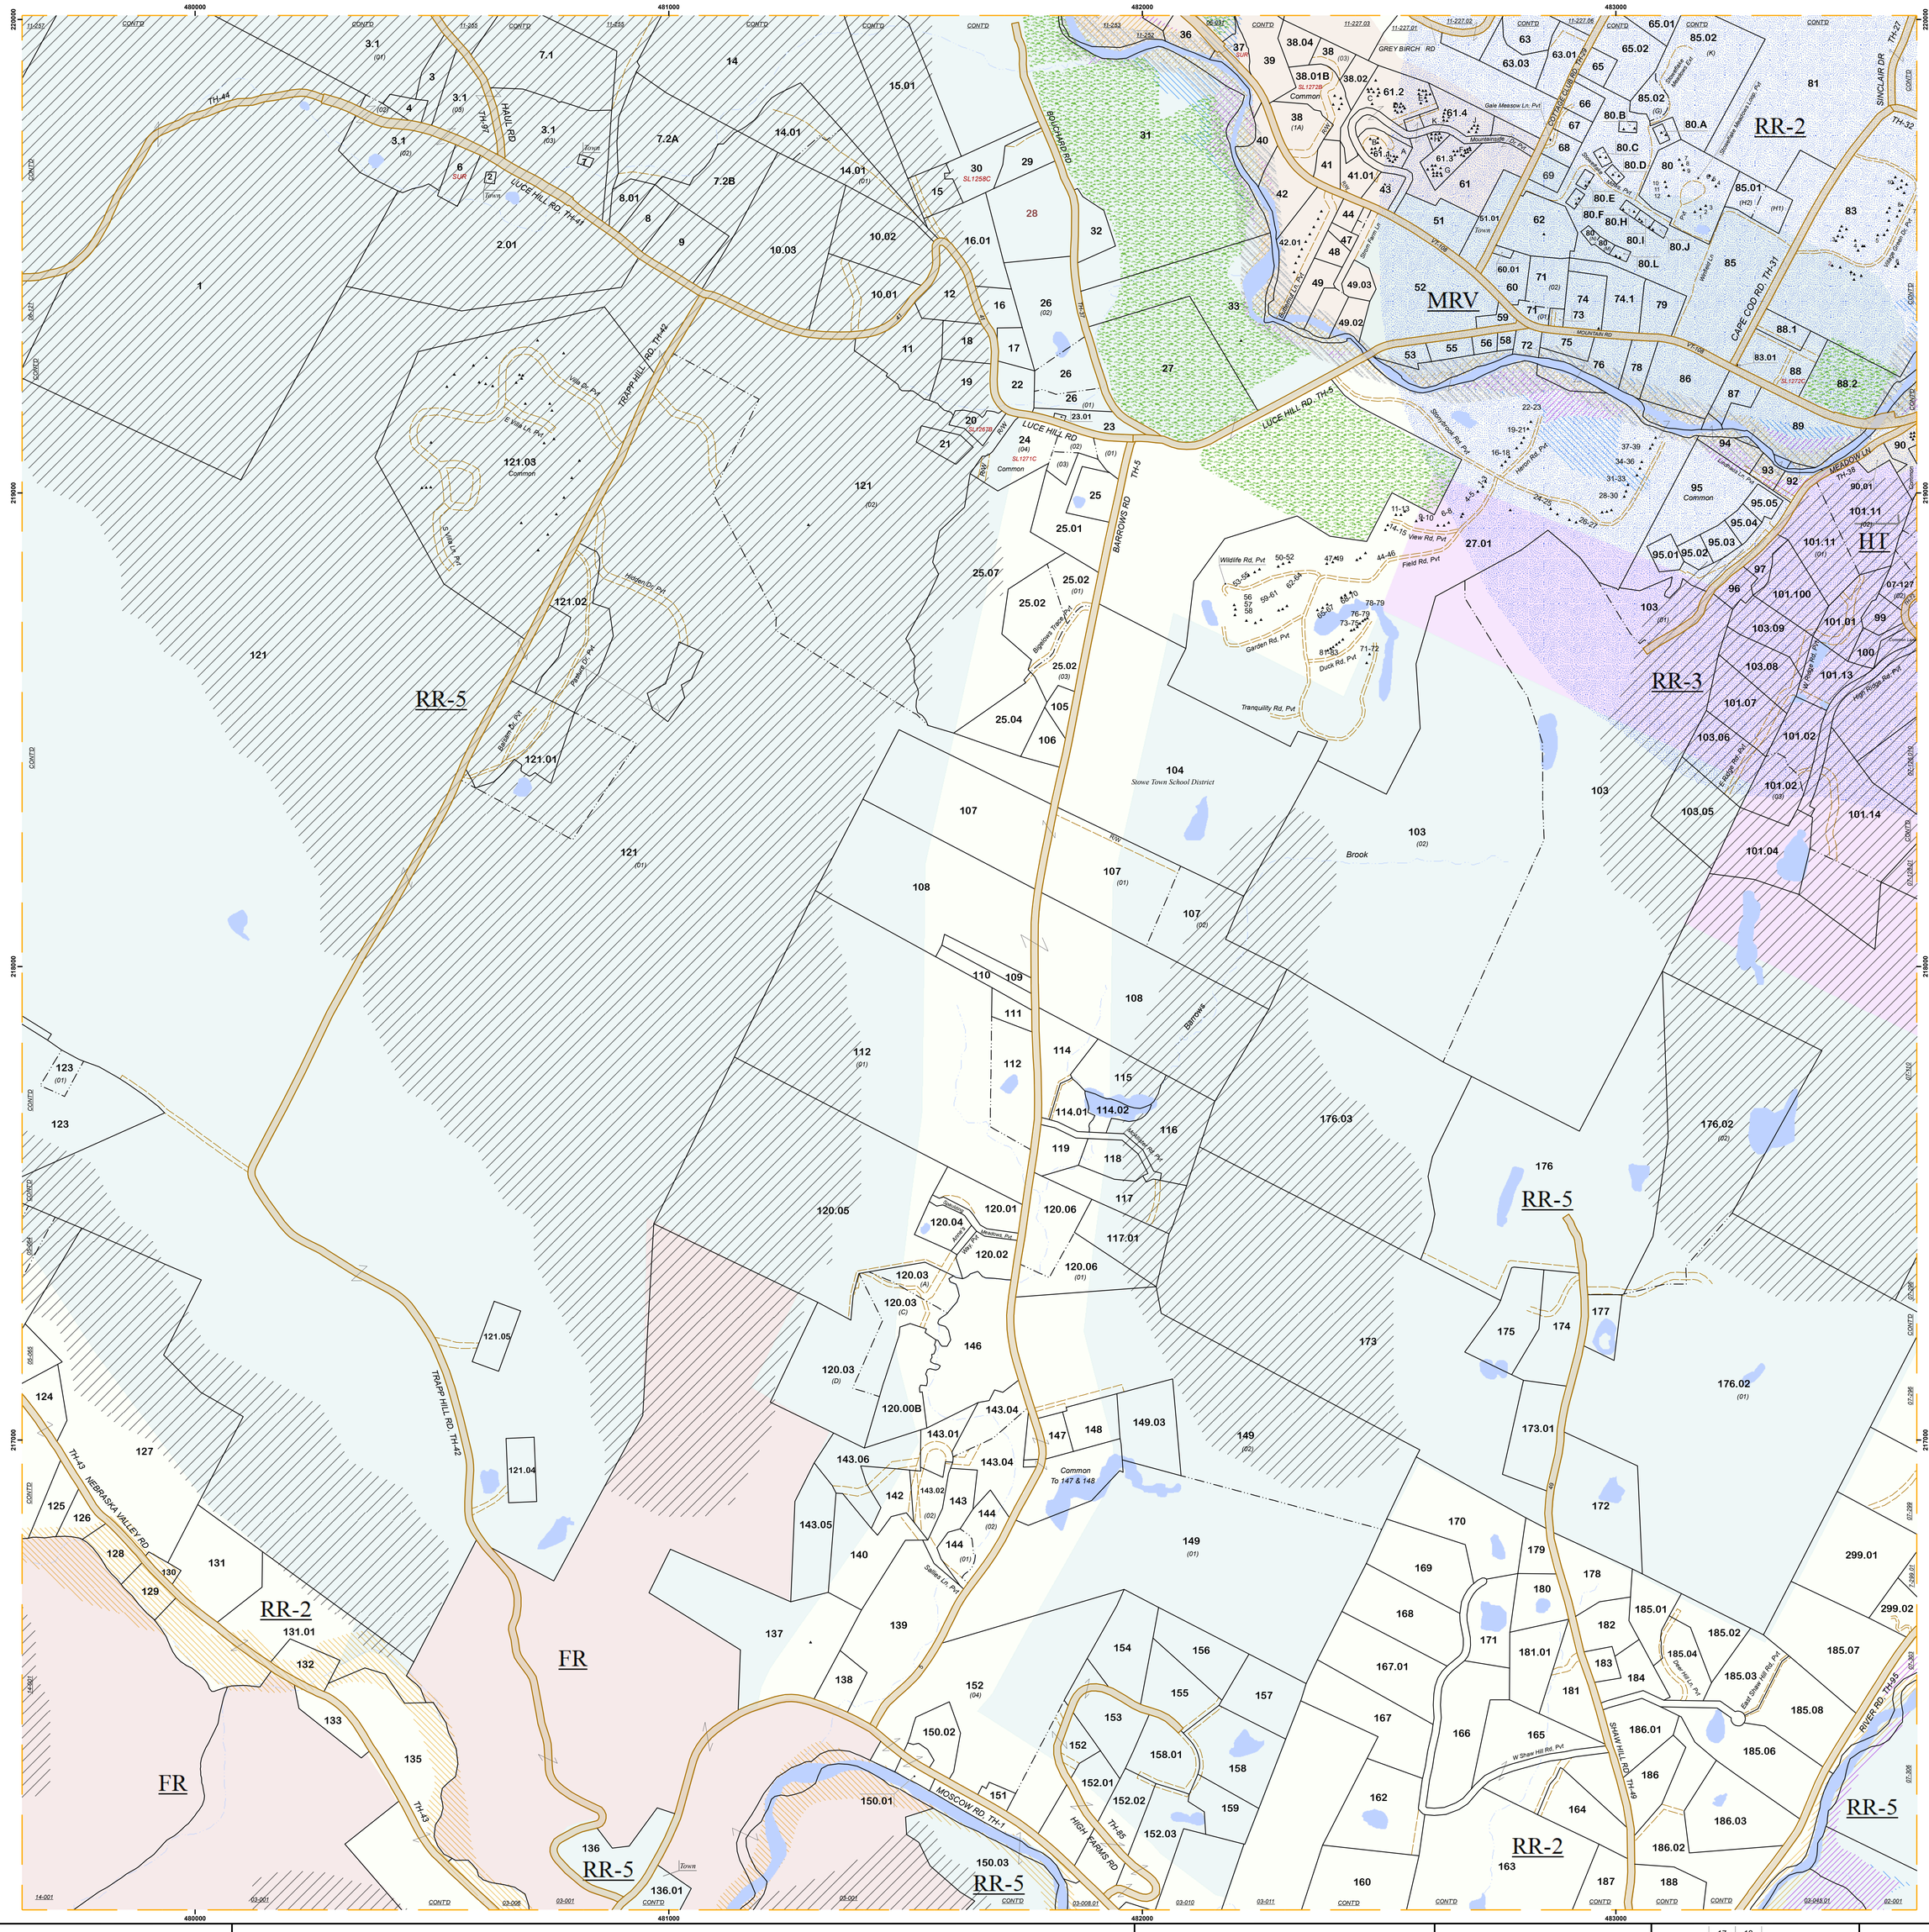

UPDATES BY

CHRISTINE CHAMBERLAIN
MAPPING

THESE MAPS ARE FOR ASSESSMENT PURPOSES ONLY. THEY ARE NOT TO BE USED FOR DESCRIPTION, CONVEYANCE, OR DETERMINATION OF LEGAL TITLE. ALL INFORMATION IS SUBJECT TO CHANGE.

Legend

- Parcel Boundary
- Public Road Right-of-Way
- Subparcel Boundary
- Town Boundary
- Right-of-Way
- Parcel Hooks
- Surface Water

Zoning Districts

- FR: Forest Reserve District
- HT: Highway Tourist District
- LVC: Lower Village Commercial District
- MC: Moscow Commercial District
- MRC: Mountain Road Crossroads District
- MRV: Mountain Road Village District
- RR-1: Agricultural and Rural Residential District 1
- RR-2: Agricultural and Rural Residential District 2
- RR-3: Agricultural and Rural Residential District 3
- RR-5: Agricultural and Rural Residential District 5
- UMR: Upper Mountain Road
- VC10: Village Commercial District 10
- VC30: Village Commercial District 30
- VIL PUD: Village Planned Unit Development
- VIL PUD/RES: Village Planned Unit Development/Residential
- VIL PUD/RES/IND: Village Planned Unit Development/Residential/IND
- VR20: Village Residential District 20
- VR40: Village Residential District 40
- WBCS: West Branch Community Service District

Flood Hazard Overlay Districts

- Source Protection Overlay District
- Fluvial Erosion and Hazard District
- Historic Overlay District
- Meadowland Overlay District
- Ridge and Hillside Overlay District
- 0.2 Pct Annual Chance Flood Hazard
- A
- AE
- AE, Floodway
- X

14.01 Parcel Number
(1) Lot Number
RR-5 Zoning District Label
▲ Unlanded Property
SL1283C Slide Number

1:5,000

0 250 500 1,000 Feet

0 100 200 400 Meters

TOWN OF
STOWE
VERMONT

UPDATED TO APRIL 1, 2024

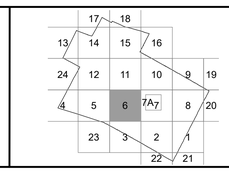

LOCAL MAP NO.
6
LUCE HILL

VERMONT SHEET 132216